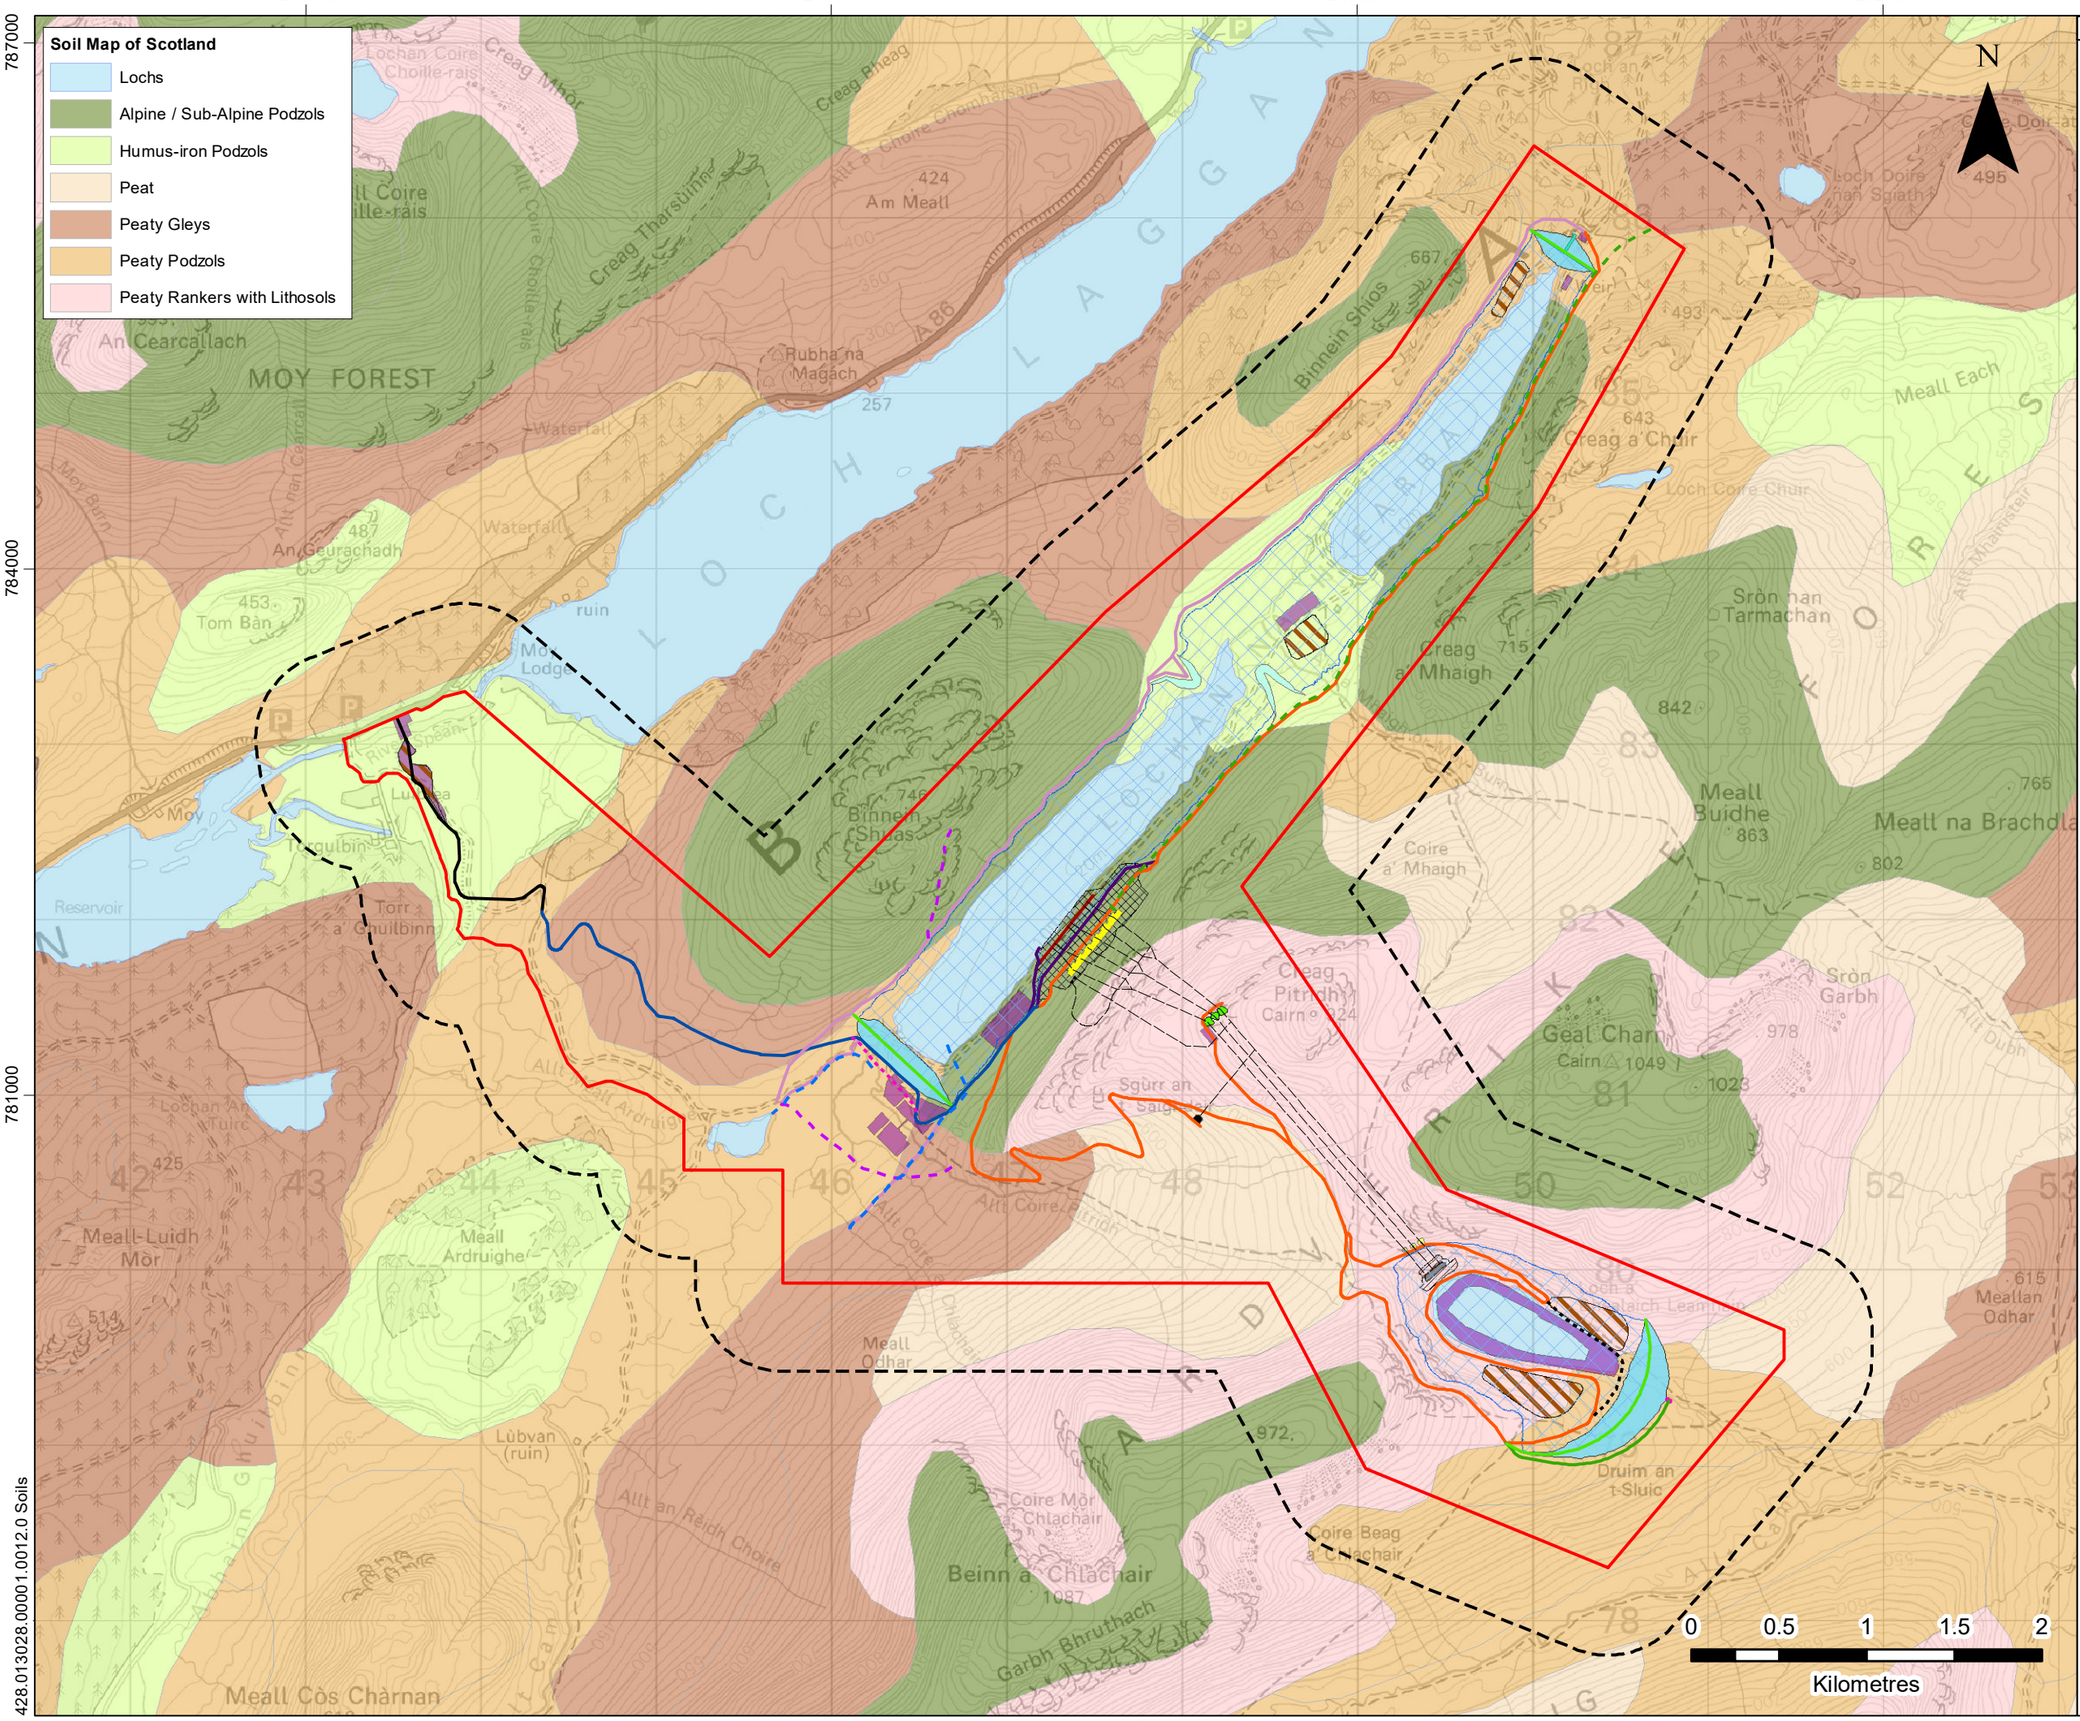

LEGEND

- Site Boundary
- Site Boundary 500 m Buffer
- Tunnel
- Aqueduct
- Grid Connection (Subject to Separate Application)
- Proposed Footpath - 1m Width
- Temporary Track - Construction Width: 6 m / Operational Width: 4 m
- Temporary Track - Construction Width: 8 m / Operational Width: 6 m
- Proposed Track - Construction Width: 3 m / Operational Width: 3 m
- Proposed Track - Construction Width: 3.5 m / Operational Width: 3.5 m
- Proposed Track - Construction Width: 5 m / Operational Width: 4 m
- Proposed Track - Construction Width: 6 m / Operational Width: 3.5 m
- Proposed Track - Construction Width: 6 m / Operational Width: 4 m
- Proposed Track - Construction Width: 8 m / Operational Width: 6 m
- Proposed Track - Construction Width: 10 m / Operational Width: 4 m
- Existing Track - Upgraded to 8m Construction Width / 6m Operational Width
- Powerhouse
- Peninsula
- Inundation Area
- Adit
- Surge Shaft
- Intake
- Intake Structure
- Proposed Shias Valve House and Fish Pool
- Proposed Leamhain Upper Gate House
- Proposed Leamhain Lower Valve House
- Valve House Earthworks
- Dam
- Intake Earthworks
- Powerhouse Earthworks
- Borrow Pit
- Site Compound*

* Symbology has been changed for clarity in this drawing

EARBA STORAGE

A GILKES ENERGY COMPANY

SLR

EARBA STORAGE

GEOLOGY, SOILS AND WATER

SOILS

FIGURE 12.2

Scale	Date
1:35,000 @ A3	FEBRUARY 2024

Contains Ordnance Survey data © Crown copyright and database rights (2023) 0100031673.
1:25,000 Soil Map of Scotland copyright and database rightThe James Hutton Institute 2021.
Used with permission of The James Hutton Institute. All rights reserved.

© This drawing and its content are the copyright of SLR Consulting Ltd and may not be reproduced or amended except by prior written permission. SLR Consulting Ltd accepts no liability for any amendments made by other persons.